DYKSTRA B.O.A.
EXHIBIT
S. MYERS LANE

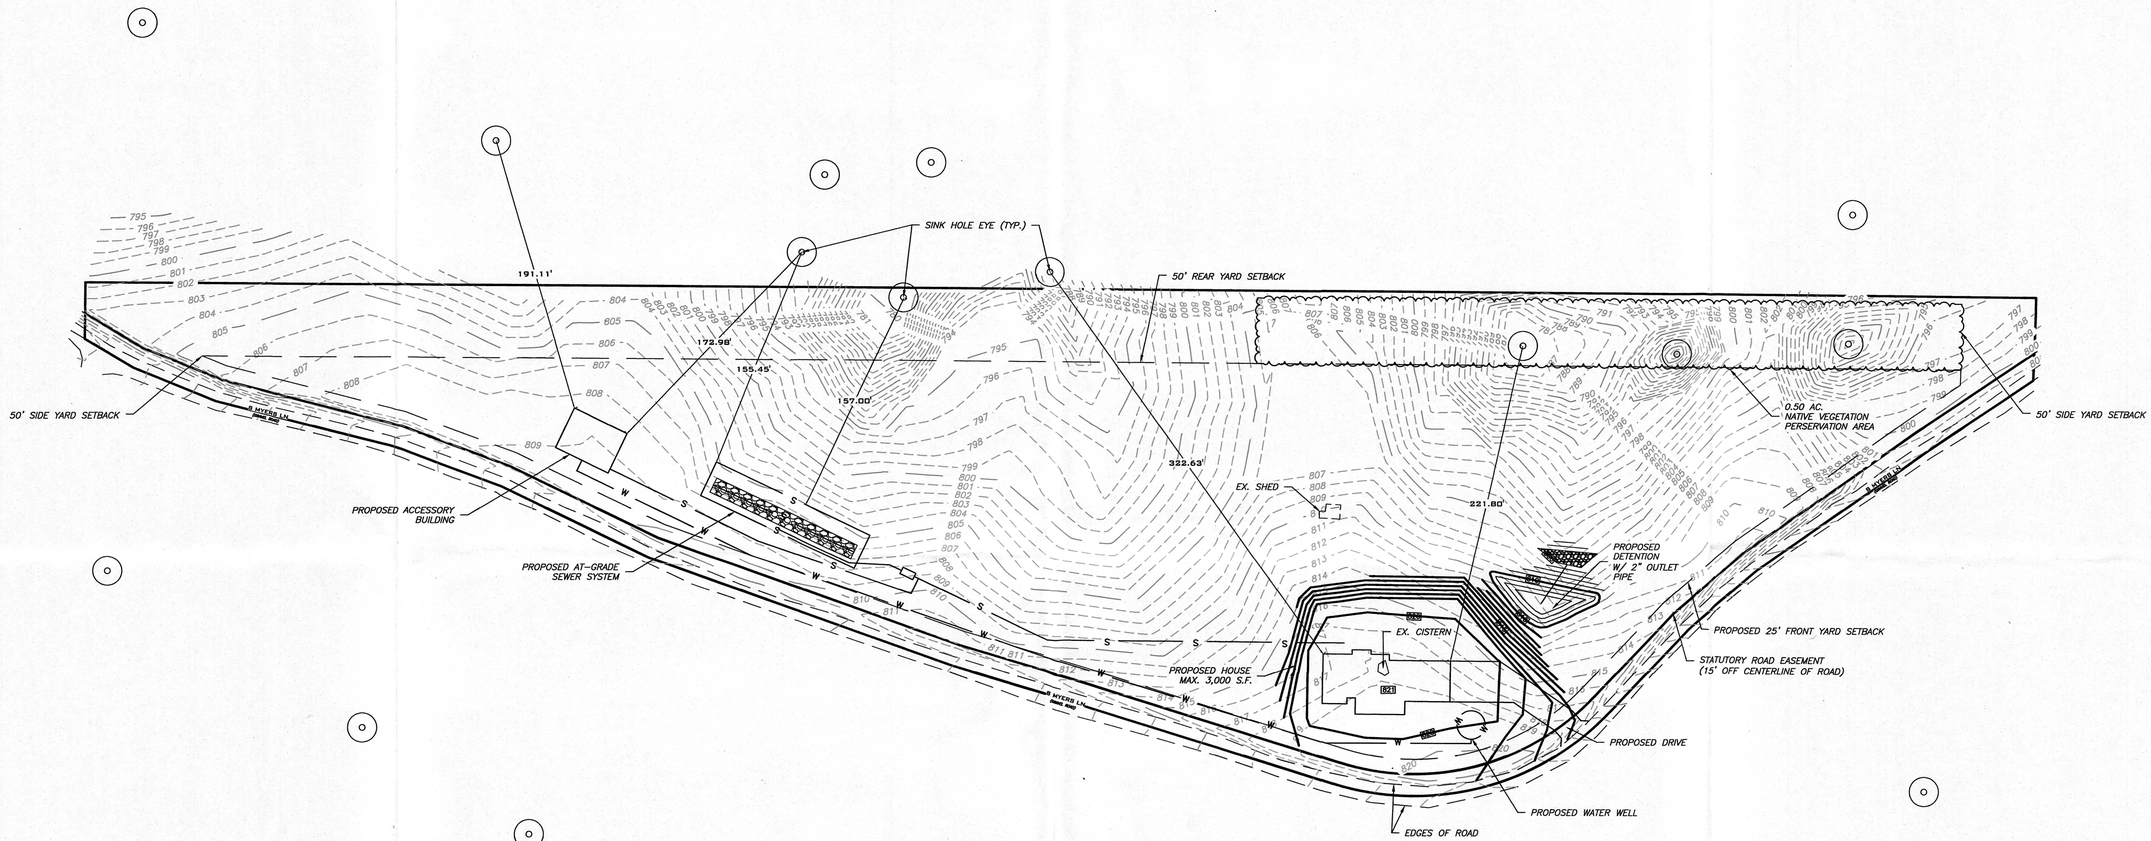

MAXIMUM DISTURBED AREA = 28,000 S.F.
MAXIMUM IMPERVIOUS AREA = 6,000 S.F.

SCALE: 1" = 50'

0 25 50 100

\\UNO\Server\Project\DYKS - David & Pam Dykstra\DYKS24-01 Variance Request-Myers Lane\Drawings\Myers COMMON_KPM_2025-02-19.dwg EXHIBITS